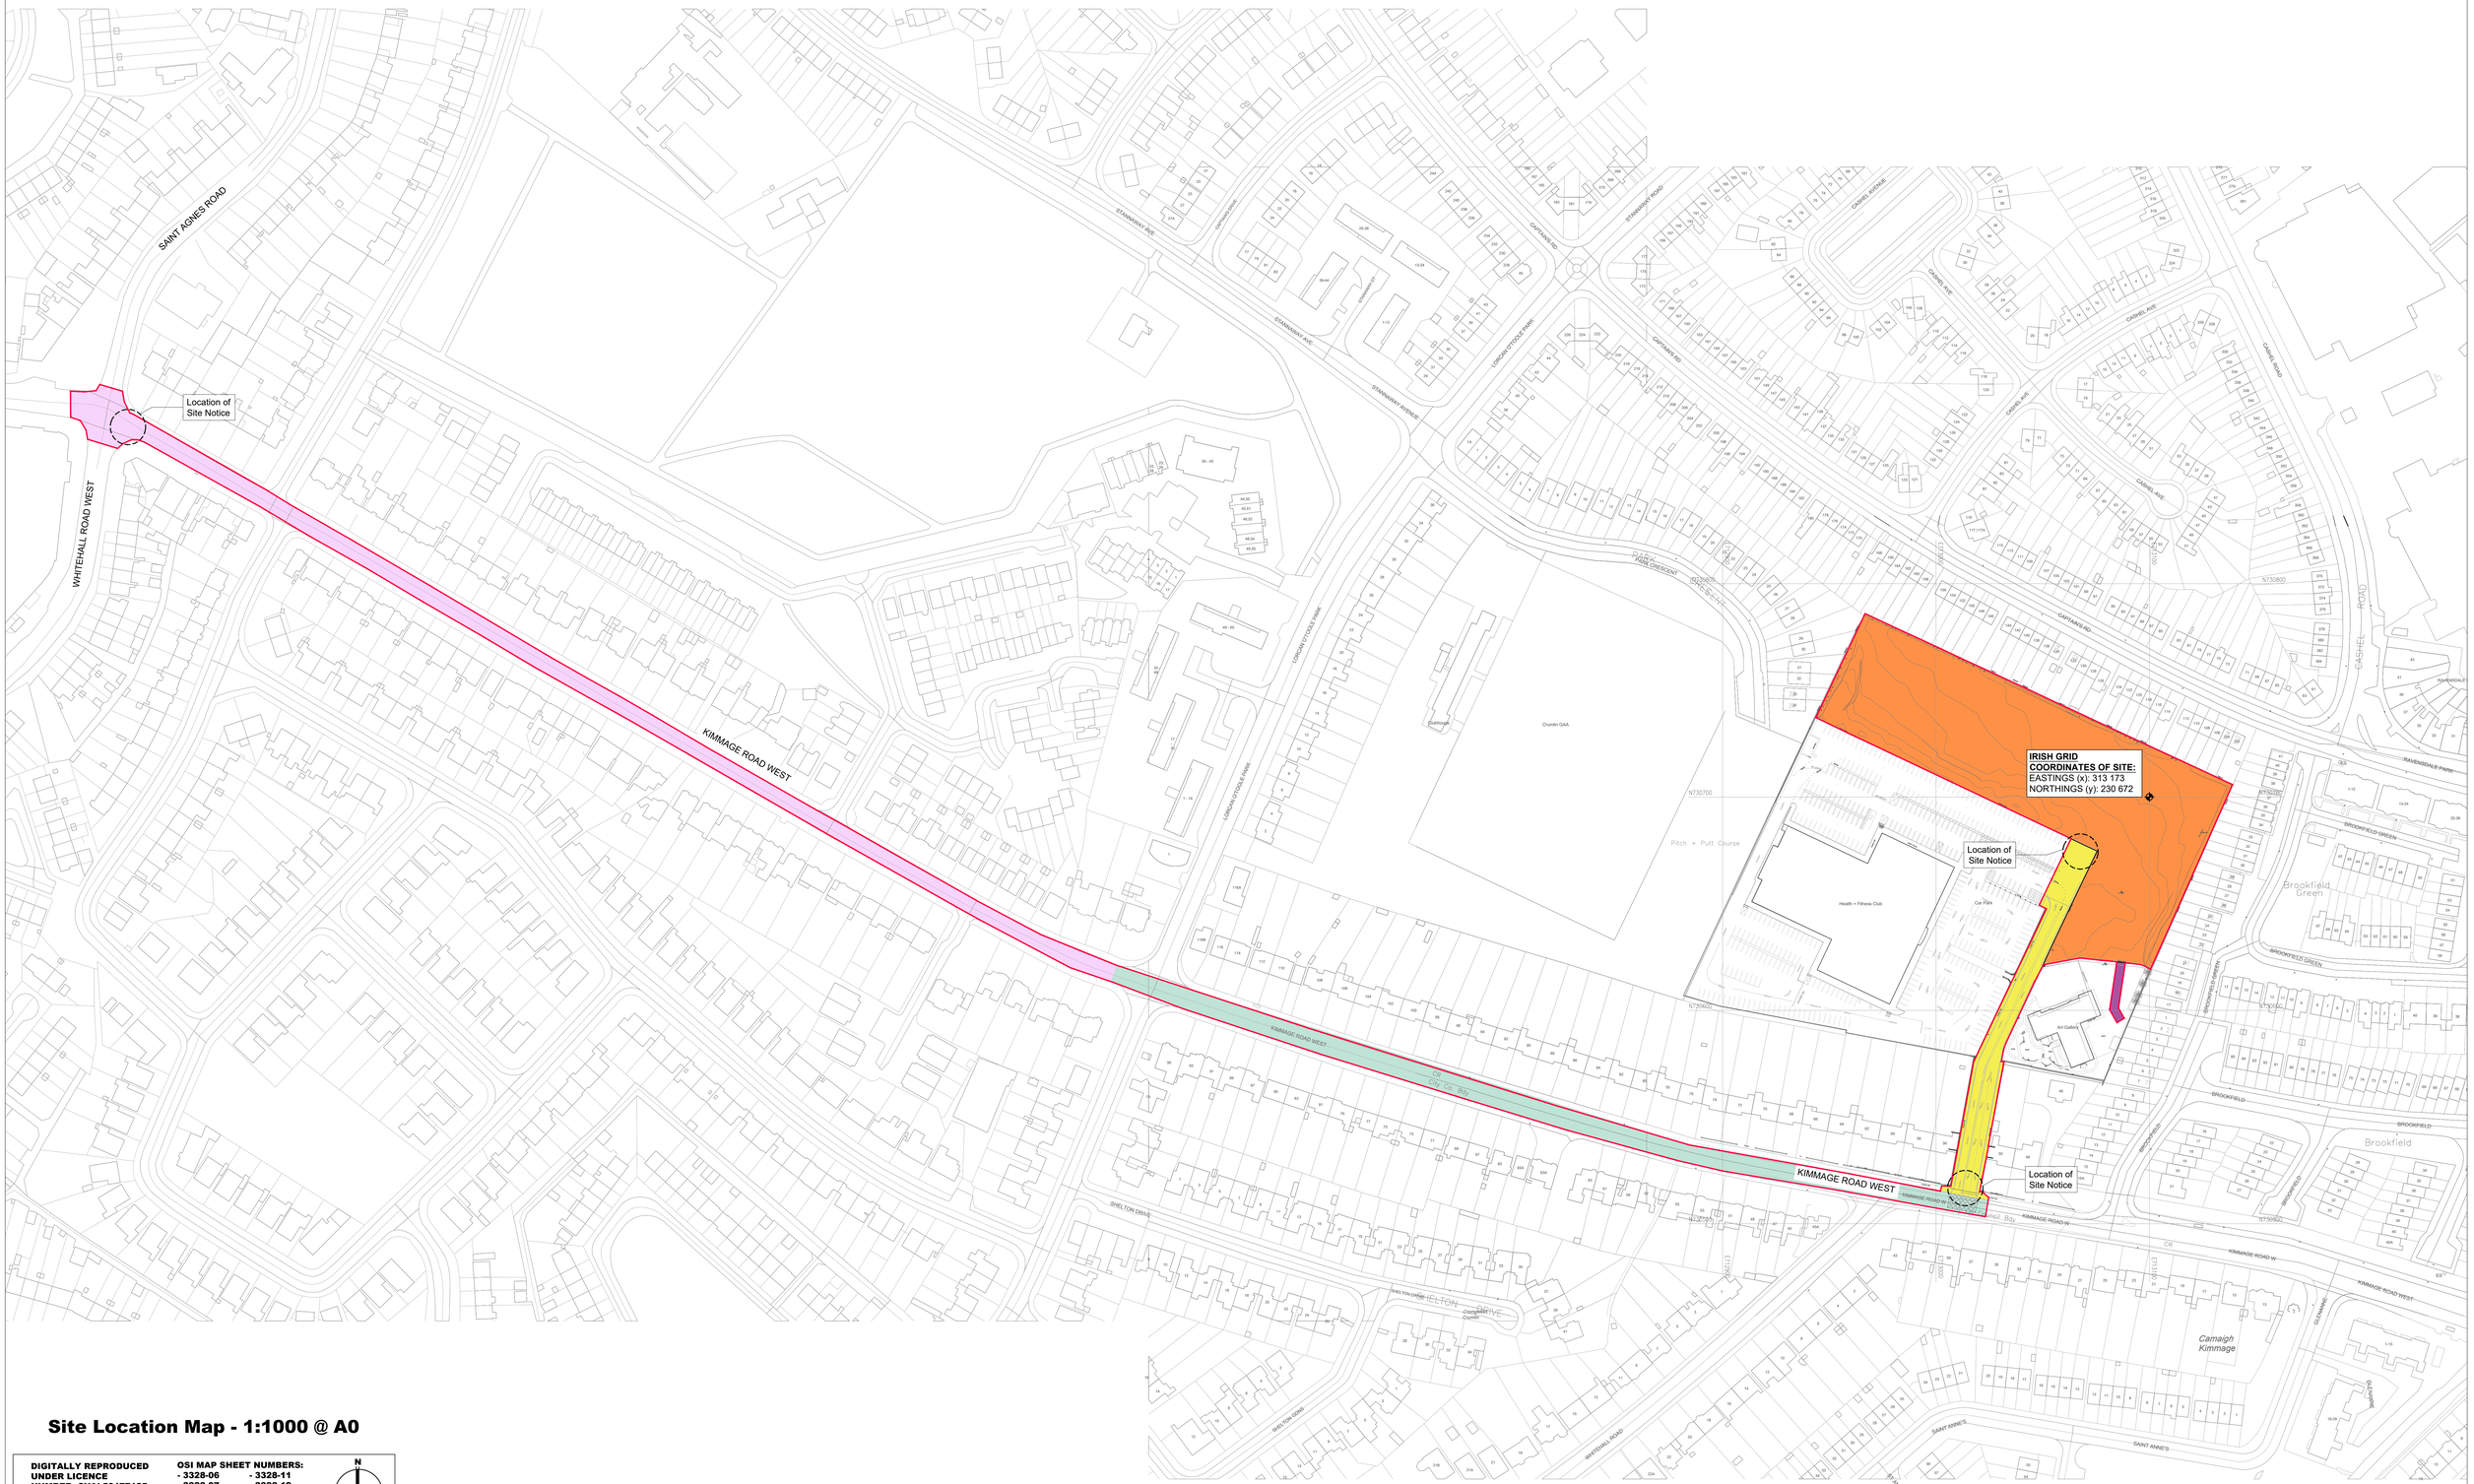

Site Location Map - 1:1000 @ A0

DIGITALLY REPRODUCED UNDER LICENCE NUMBER: CYAL50177125

OSI MAP SHEET NUMBERS:
- 3328-06
- 3328-07
- 3328-11
- 3328-12

N

© ORDNANCE SURVEY IRELAND / GOVERNMENT OF IRELAND.

- APPLICATION SITE BOUNDARY
- 1 TERENURE LAND LIMITED OWNERSHIP
- AREA OF WORKS [NORA DUNNE GALLERY]
- ACCESS EASEMENT [BEN DUNNE GYM]
- AREA OF WORKS [DUBLIN CITY COUNCIL]
- AREA OF WORKS [SOUTH DUBLIN COUNCIL]

Notes
1. Copyright Reserved.
2. Work to figured dimensions only. Do not scale drawing.
3. The contractor is responsible for checking all levels and dimensions on site and shall refer all discrepancies to the Architect
4. Where appropriate, for details of r.c. structure, or mechanical and electrical details, see Engineers drawings
5. Proprietary items shall be fixed in strict accordance with manufacturers instructions.
6. Sizes of proprietary items shall be checked with manufacturer.
7. The contractor shall be responsible for the coordination of structure, finishes and services.

Issue Status
- Progress
- Planning Application ■
- Fire Cert
- Disability Cert
- Tender
- Construction
- As Built
- Information Only

No.	Date	Revision	Initials
01	02/11/22	Issued for LRD Planning	BKD

Project: **Carlisle Site, Kimmage Residential Development**

Drawing Title: Site Location Map - OS Map

Drawing No: 6269 LRD-P-001

Scale	Rev	Drawn	Date
1:1000@A0	01	BKD	Oct 21

4 - 7 HANOVER STREET TERRACE, DUBLIN 2, IRELAND
t + 353-(-1-)670 3400 f + 353-(-1-)670 3366
e arch@bkd.ie/dublin.ie
www.bkd.ie
bkd architects
BURKE-KENNEDY DOYLE