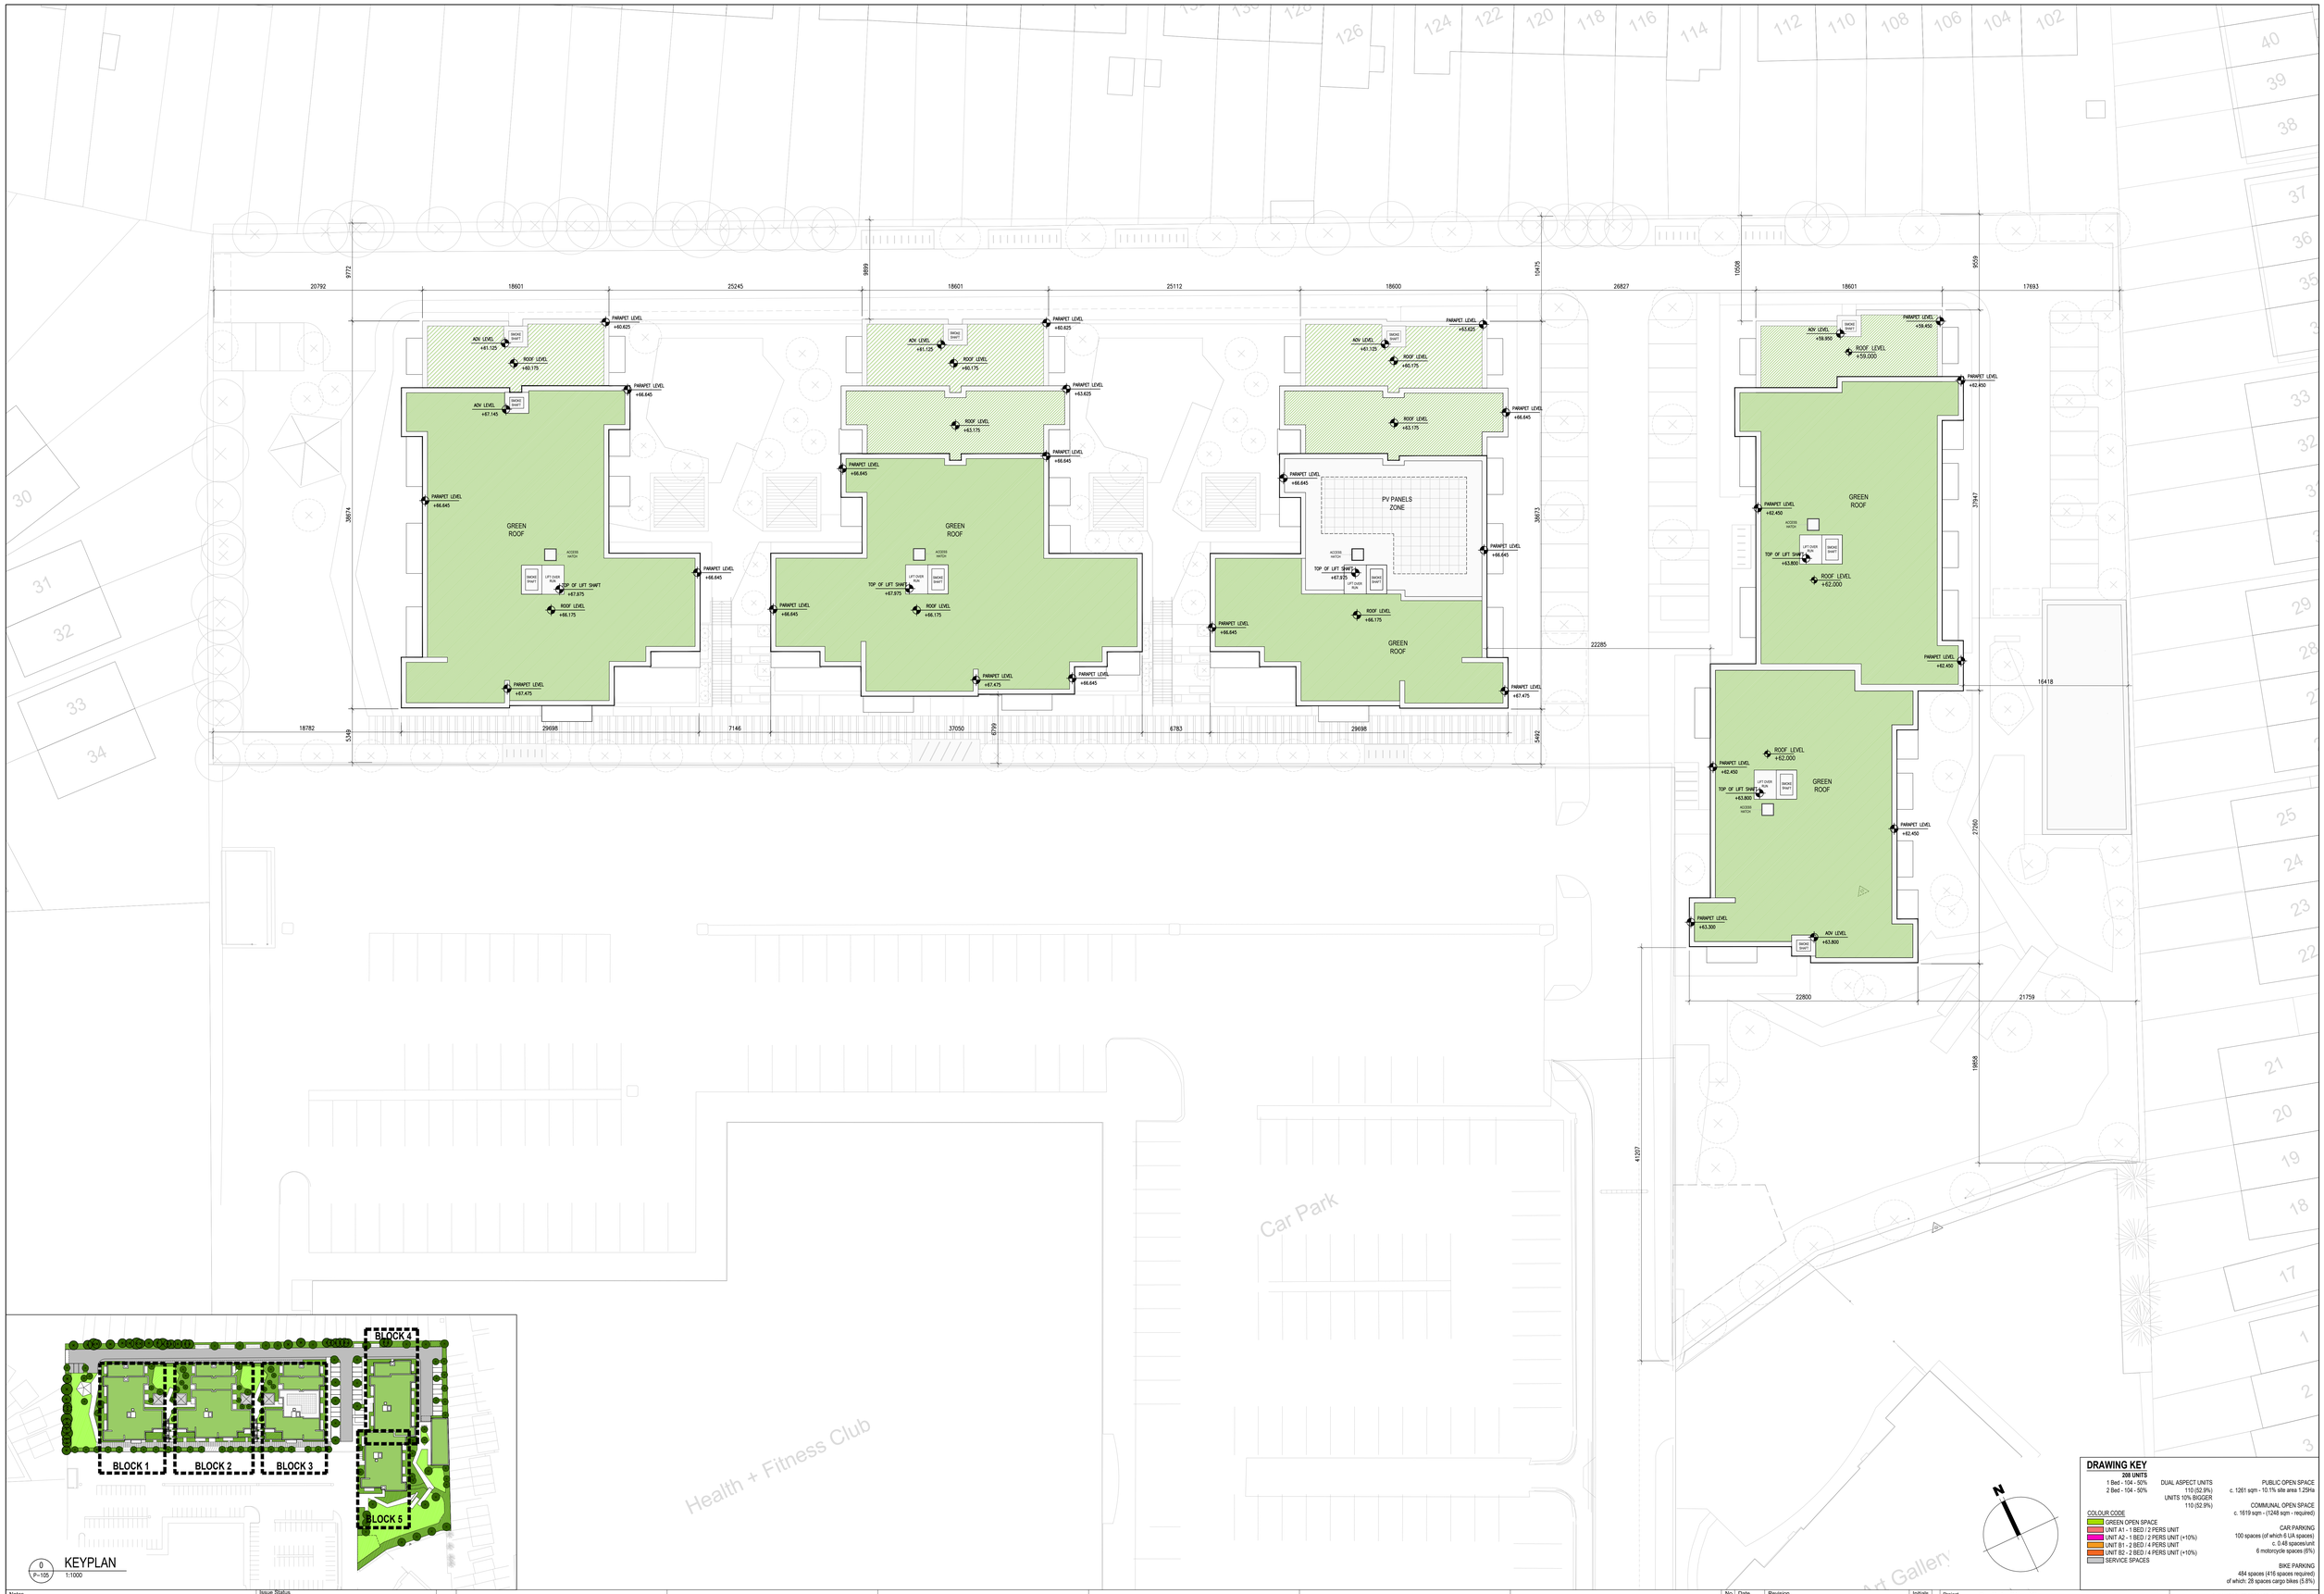

Notes
1. Copyright Reserved.
2. Work to figured dimensions only. Do not scale drawing.
3. The contractor is responsible for checking all levels and dimensions on site and shall refer all discrepancies to the Architect
4. Where appropriate, for details of r.c. structure, or mechanical and electrical details, see Engineers drawings
5. Proprietary items shall be fixed in strict accordance with manufacturers instructions.
6. Sizes of proprietary items shall be checked with manufacturer.
7. The contractor shall be responsible for the coordination of structure, finishes and services.

G:\Project data\04 Carlisle Site - Kimmage\CAD\Planning\04 - SHD Planning Files\221102_Proposed Drawings\Standard\6269-P-105 Proposed Level 06 Roof Plan.dwg, 02/11/2022 12:40:23

Issue Status	
Progress	
Planning Application	■
Fire Cert	
Disability Cert	
Tender	
Construction	
As Built	
Information Only	

No.	Date	Revision	Initials
01	02/11/22	Issued for LRD Planning	BKD

Project: **Carlisle Site, Kimmage Residential Development**

Drawing Title: Proposed Level 06 Roof Plan

Drawing No: 6269 LRD-P-105

Scale: 1:200@A0 | Rev: 01 | Drawn: BKD | Date: 26/08/21

4 - 7 HARCOURT TERRACE, DUBLIN 2, IRELAND
t + 353-1-478 3450 f + 353-1-478 2386
e architecture@bkd.ie
www.bkd.ie
bkdarchitects
BURKE-KENNEDY DOYLE