1 **Site Elevation - East**
1 : 200

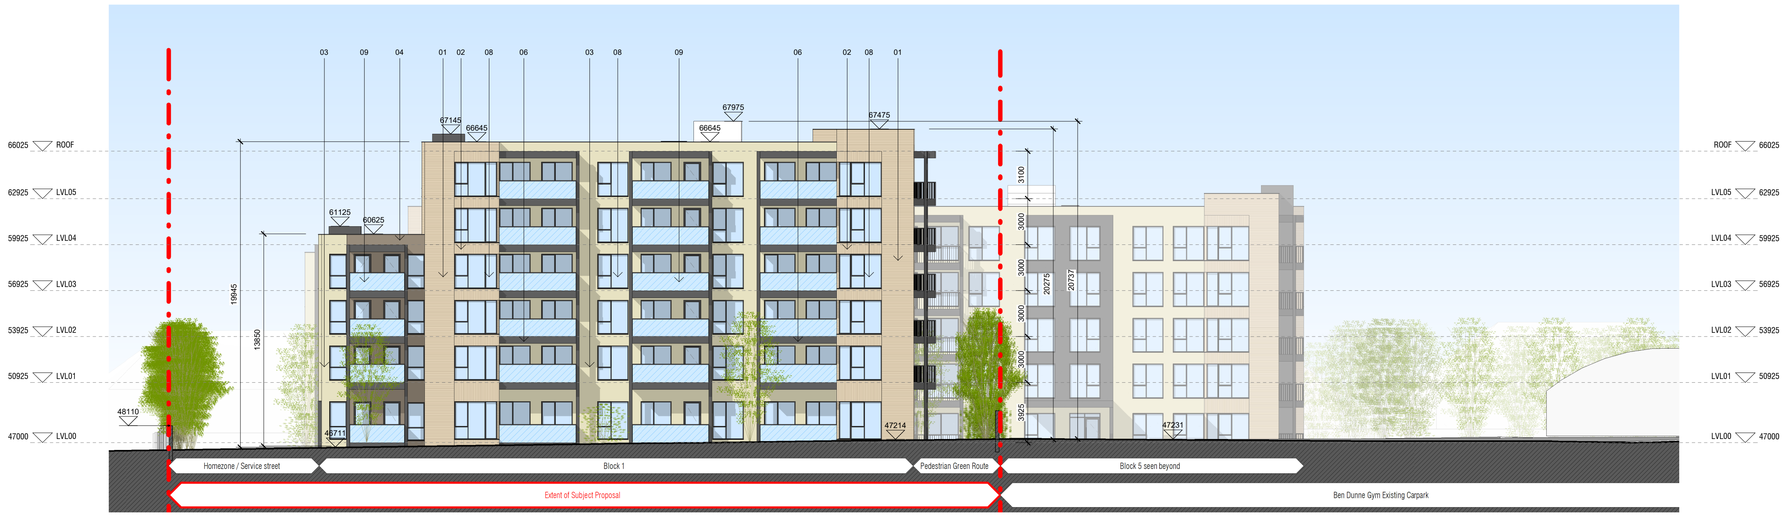

2 **Site Elevation - West**
1 : 200

MATERIAL CODE LEGEND

- 01 - BUFF BRICK - STANDARD BOND - LIGHT SAND TONE
- 02 - BUFF BRICK - FEATURE BOND - LIGHT SAND TONE
- 03 - SELF COLOURED RENDER - CREAM / OFF-WHITE TONE
- 04 - SELF COLOURED RENDER - PALE BROWN / TAN TONE
- 05 - SELF COLOURED RENDER - DARK GREY / CHARCOAL TONE
- 06 - POWDERCOATED METALWORK - DARK GREY / CHARCOAL TONE
- 07 - POWDERCOATED METAL SCREENING - DARK GREY / CHARCOAL TONE
- 08 - CLEAR GLAZING WITH DARK GREY / CHARCOAL TONE FRAMING
- 09 - OPACIFIED GLAZING WITH DARK GREY / CHARCOAL TONE FRAMING TO A HEIGHT OF 1200mm ABOVE FLOOR LEVEL

PERMITTED DEVELOPMENT UNDER SHD PERMISSION ABP-313043-22

FOR INFORMATION ONLY

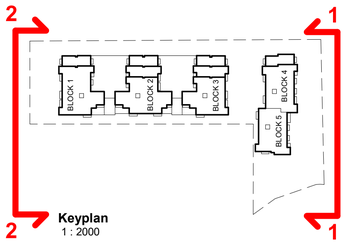

Keyplan
1 : 2000

Notes
1. Copyright Reserved
2. Work to figured dimensions only. Do not scale drawing.
3. The contractor is responsible for checking all levels and dimensions on site and shall refer all discrepancies to the Architect
4. Where appropriate, for details of r.c. structure, or mechanical and electrical details, see Engineers drawings
5. Proprietary items shall be fixed in strict accordance with manufacturers instructions.
6. Sizes of proprietary items shall be checked with manufacturer.
7. The contractor shall be responsible for the coordination of structure, finishes and services.

M:\Project Section - Current\6269 Carlisle Site Tenrunn\CAD\Multi-Media\Revit Models\200224_Revit Model.rvt

Issue Status	
Progress	
Planning Application	■
Fire Cert	
Disability Cert	
Tender	
Construction	
As Built	
Information Only	

No:	Date	Revision	Issued
1	02/11/22	Issued for information only	BKD

Project: Carlisle Site Residential Development
52-54 Kimmage Rd West, Kimmage, Dublin 12

Drawing Title: Permitted Site Elevations - East & West

Drawing No: 6269 - P - 151

Scale	Rev	Drawn	Date
1:200@A1	1	BKD	Oct 2021

6 - 7 HARCOURT TERRACE, DUBLIN 2, IRELAND
t + 353-1-618 2400 f + 353-1-676 7385
e architecture@bkd.ie
www.bkd.ie
bkdarchitects
BURKE-KENNEDY DOYLE